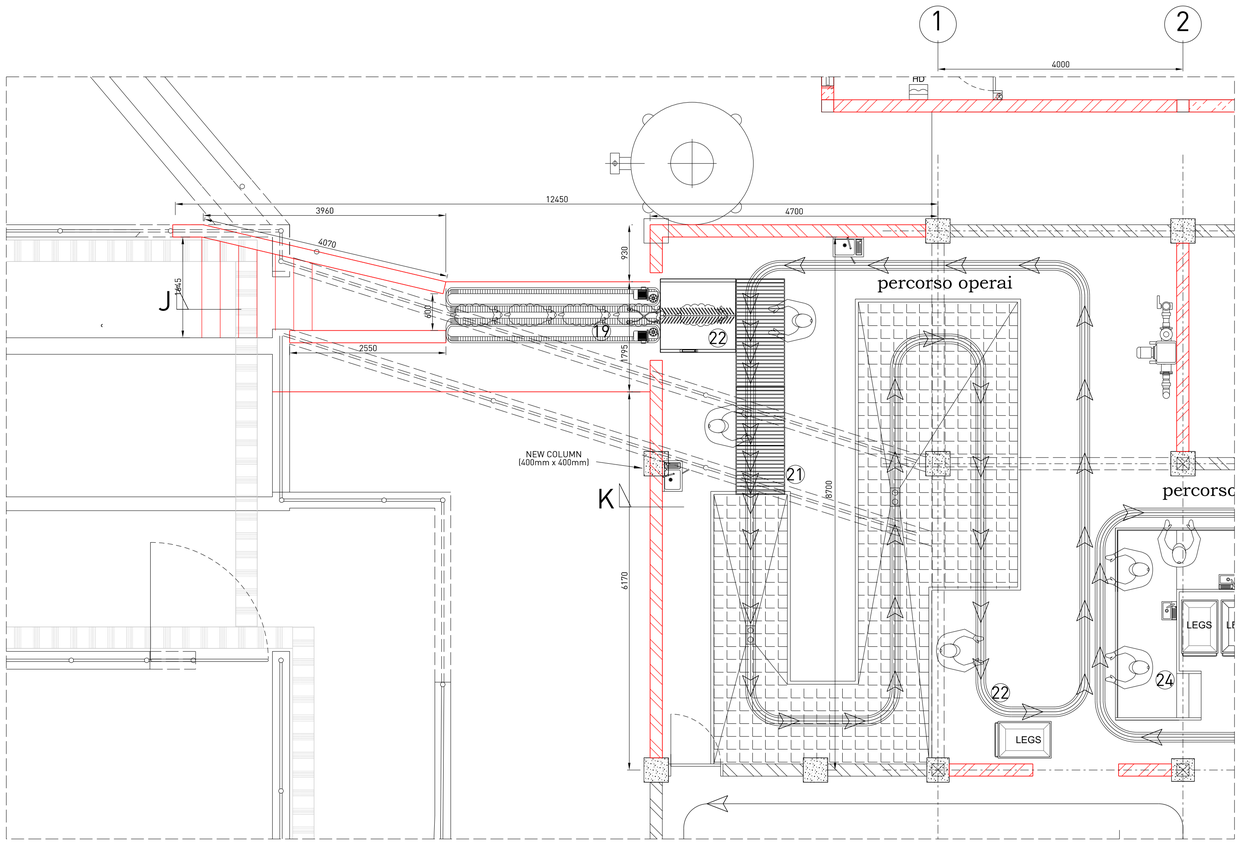

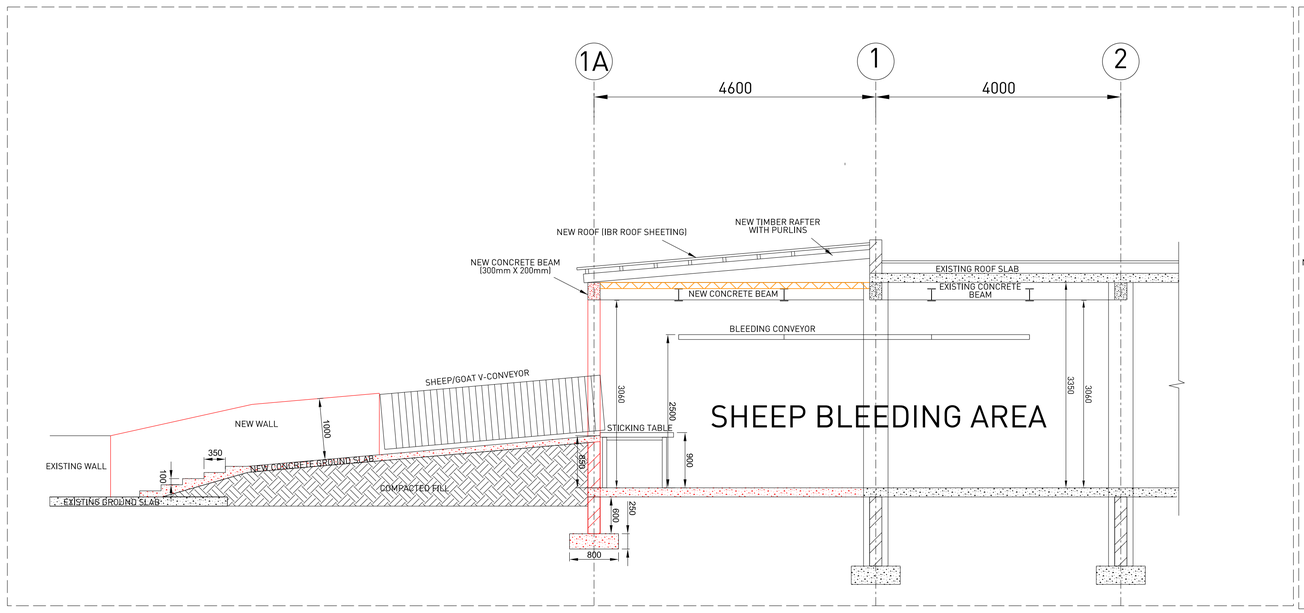

SECTION J

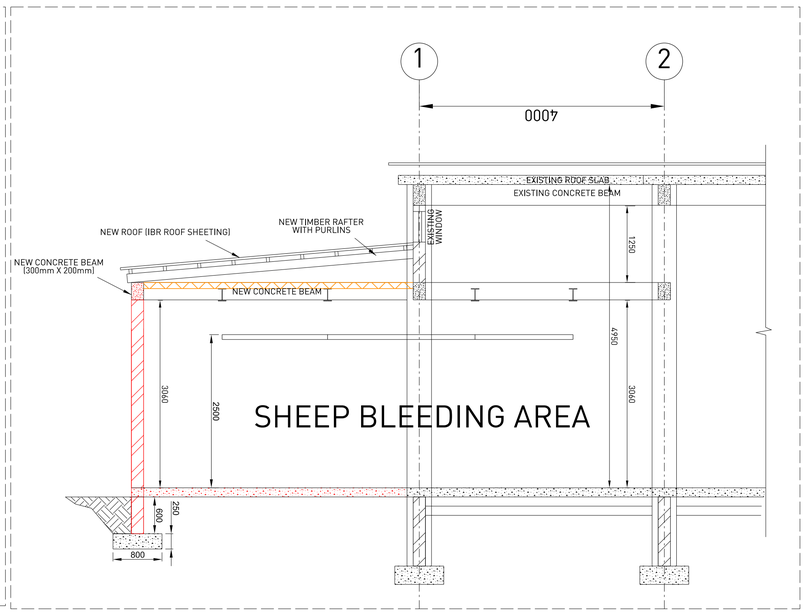

SECTION K

ISIOLO COUNTY GOVERNMENT

LEGEND

- -EXISTING BRICKWORK
- -REMOVED WALLS
- -NEW WALL
- -NEW INSULATION PANEL WALL/CEILING
- -NEW WALL (FULL HEIGHT)
- -NEW COLUMN

NOTES

FOR TENDER PURPOSES ONLY

NO.	DATE	REVISION	
A	2023-02-13	ISSUED FOR TENDER	NM

SCIP ENGINEERING GROUP
JOHANNESBURG
WITBANK
IN PARTNERSHIP WITH;
VAN VLIET DE WET & PARTNERS
PO Box 48550
Roosevelt Park, 2129
Johannesburg
Gauteng
Tel: 011 888 1425
Fax: 011 888 1075
joburg@scip.co.za
www.scip.co.za

CLIENT

KENYA CLIMATE SMART AGRICULTURE PROJECT ISIOLO COUNTY

PROJECT

ISIOLO ABATTOIR

DESCRIPTION

GOAT/SHEEP BLEEDING AREA LAYOUT AND SECTION

DESIGNED	W.v.V	SCALE	1:50	PAPER SIZE	A1
DRAWN	GM	DATE	NOVEMBER 2022		
CHECKED	W.v.V	○ CONCEPT DRAWING	● TENDER DRAWING	○ CONSTRUCTION DRAWING	○ AS BUILT DRAWING
SIGNED		DRAWING STATUS			
DRAWING No.	1898-G0-09	REVISION.	A		